Site Plan Map
Cody Caves
418-5

Cooper Creek
Cedar Ltd.

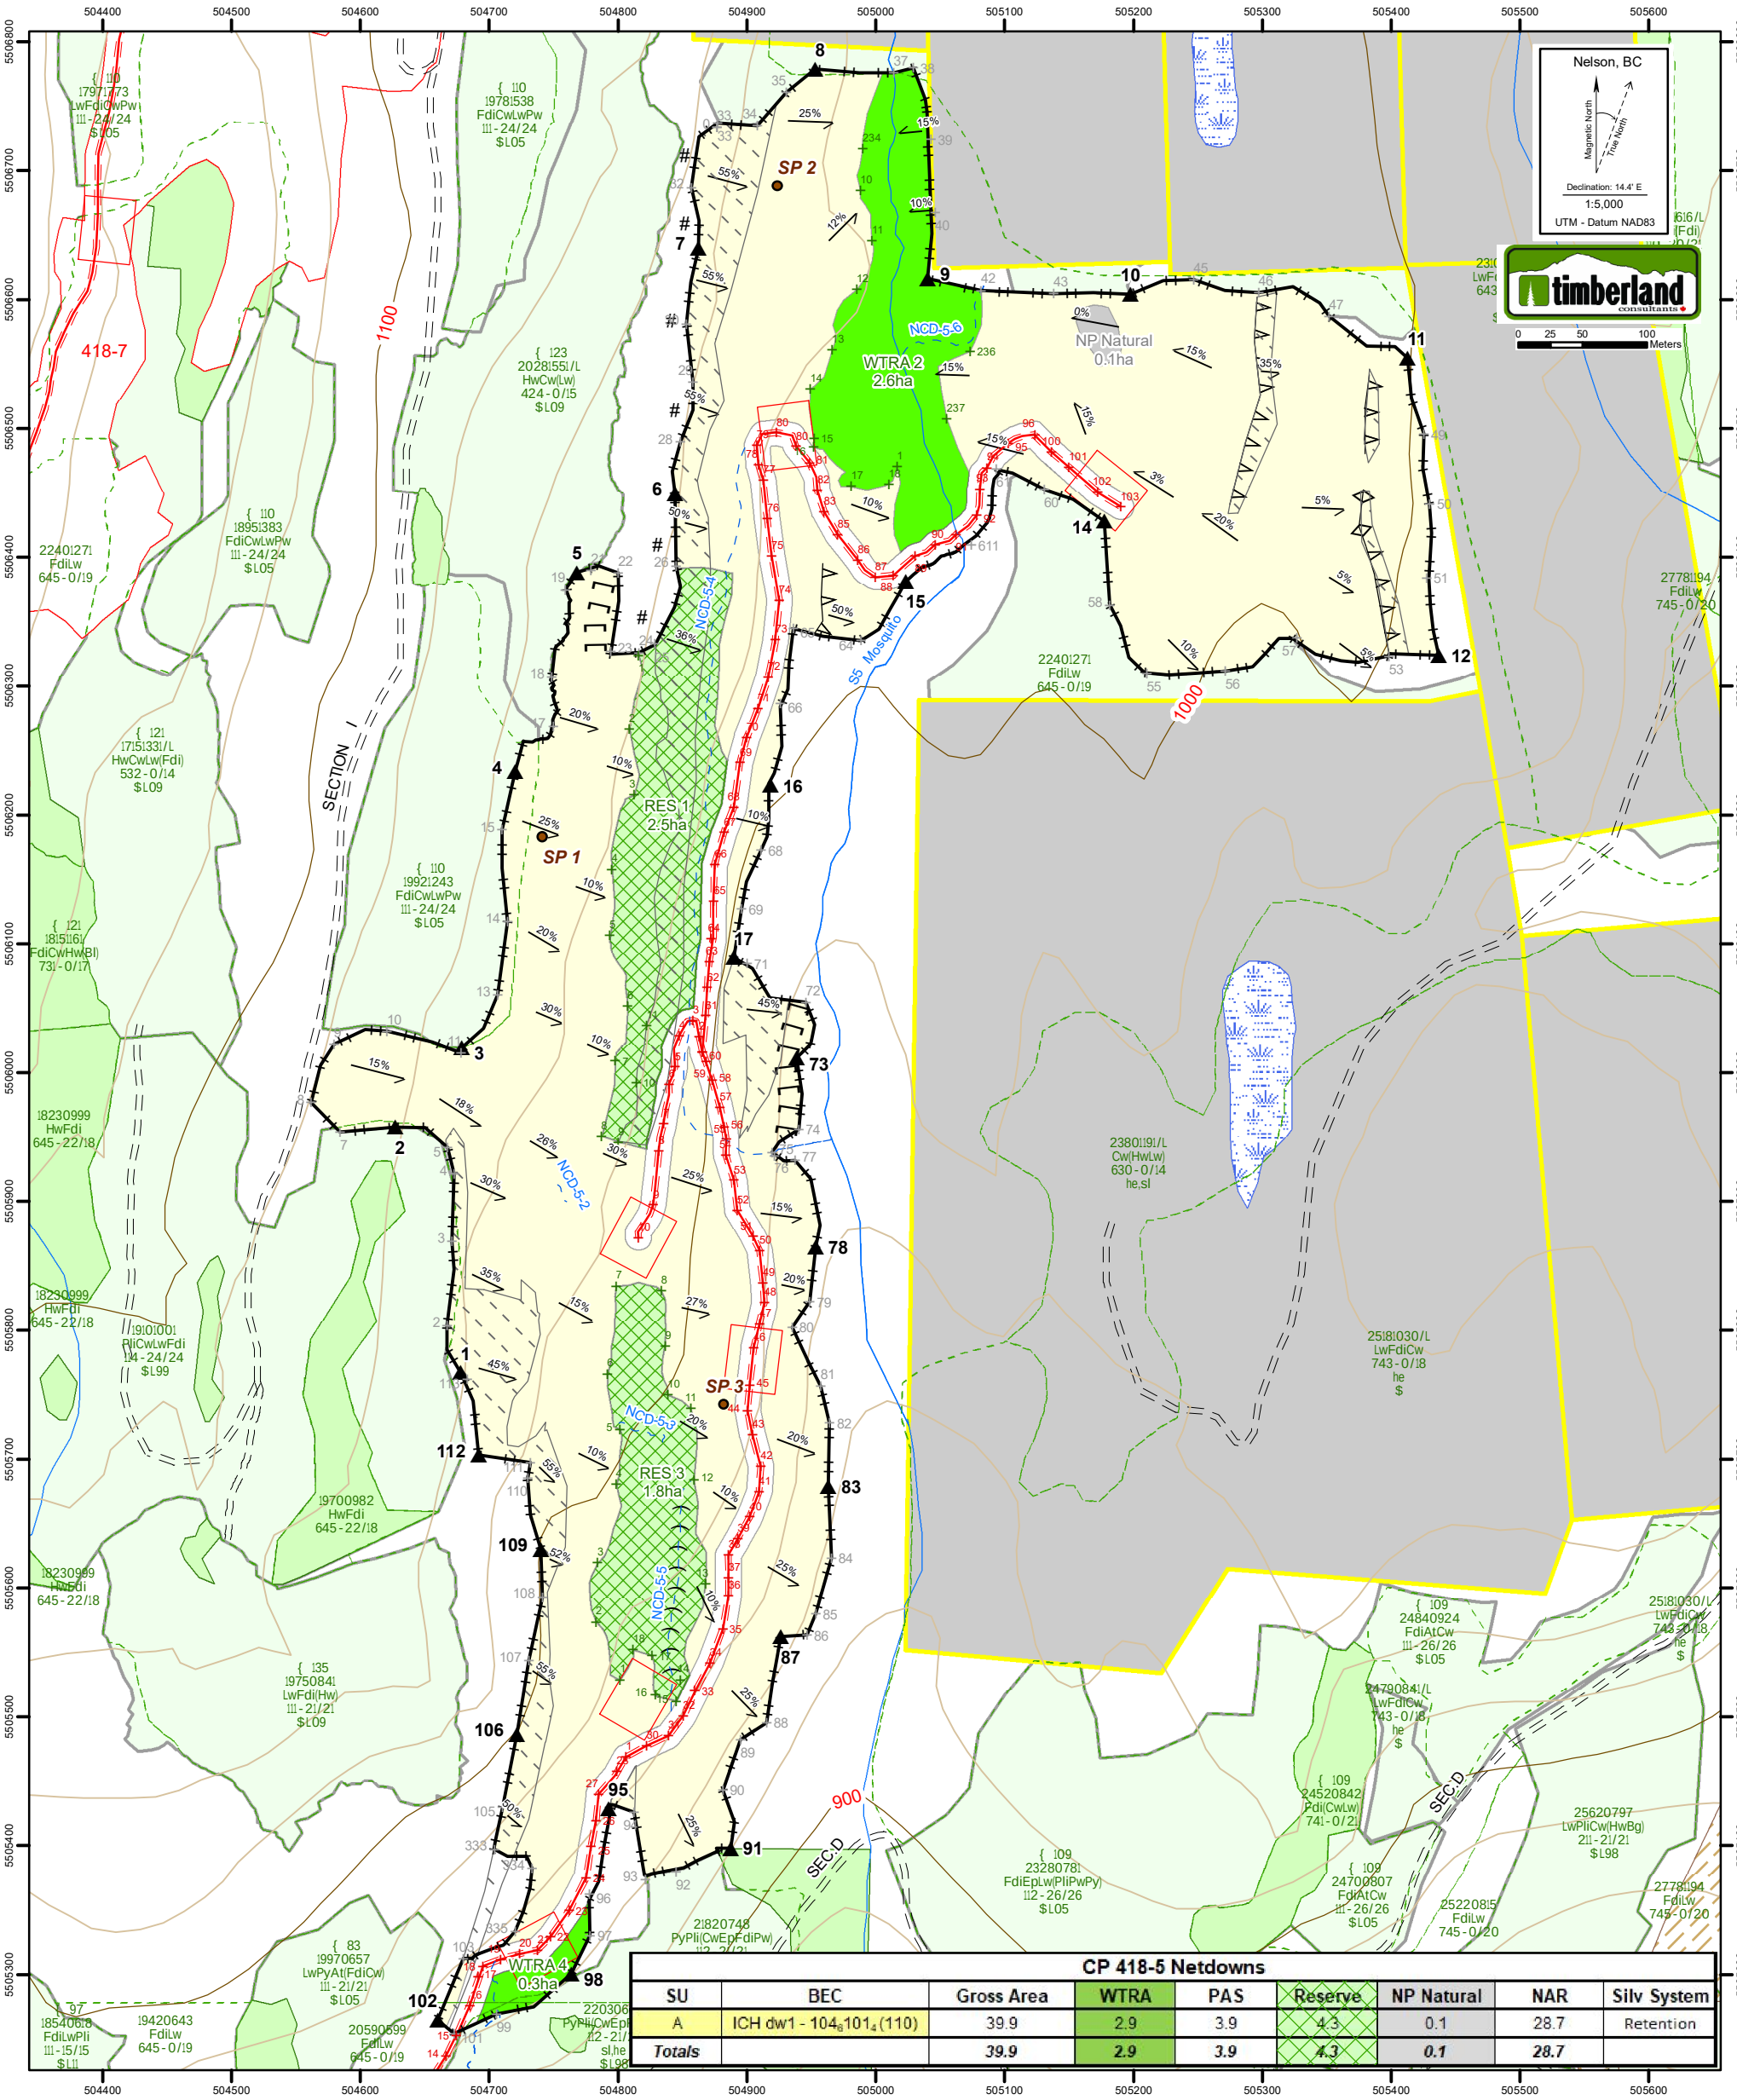

CP 418-5 Netdowns

SU	BEC	Gross Area	WTRA	PAS	Reserve	NP Natural	NAR	Silv System
A	ICH dw1 - $104_8 101_4$ (110)	39.9	2.9	3.9	4.3	0.1	28.7	Retention
Totals		*39.9*	*2.9*	*3.9*	*4.3*	*0.1*	*28.7*	

Date: 11/25/2021 Drawn By: AR	Elevation (min / max): 920-1080m SU Boundary	UTM Ref: 504940 E 5506128 N Boulder
Mapsheet: 82F.076	Prposed Perm./Temp Access Rd /	Common Junction Wet Wallow
Existing Cutblock	Existing Road Rock # Gully	Existing Landing Perm. Landing
WTRA / Reserve /	Existing Trail Designated Skid Trail	Steep Slopes >35% Temp. Landing
OGMA Non-Merch	Forwarding Trail Wetland	SP Plot Skid Direction Bridge
Cutblock Boundary	MFZ (5m) RMZ Seep	Stream NCD NVC
Private Land Draw	Yard Direction Tail Hold Tree / Tower Setting /	Slope & Direction 25% Prop. Skid Crossing
Station 12 Falling Corner FC2	Ridge Cliff Slope Break	Path: G:\PROJ\cooper_crk\CP418_cody\maps\SP\CP418_SP_Map_BLK5.mxd